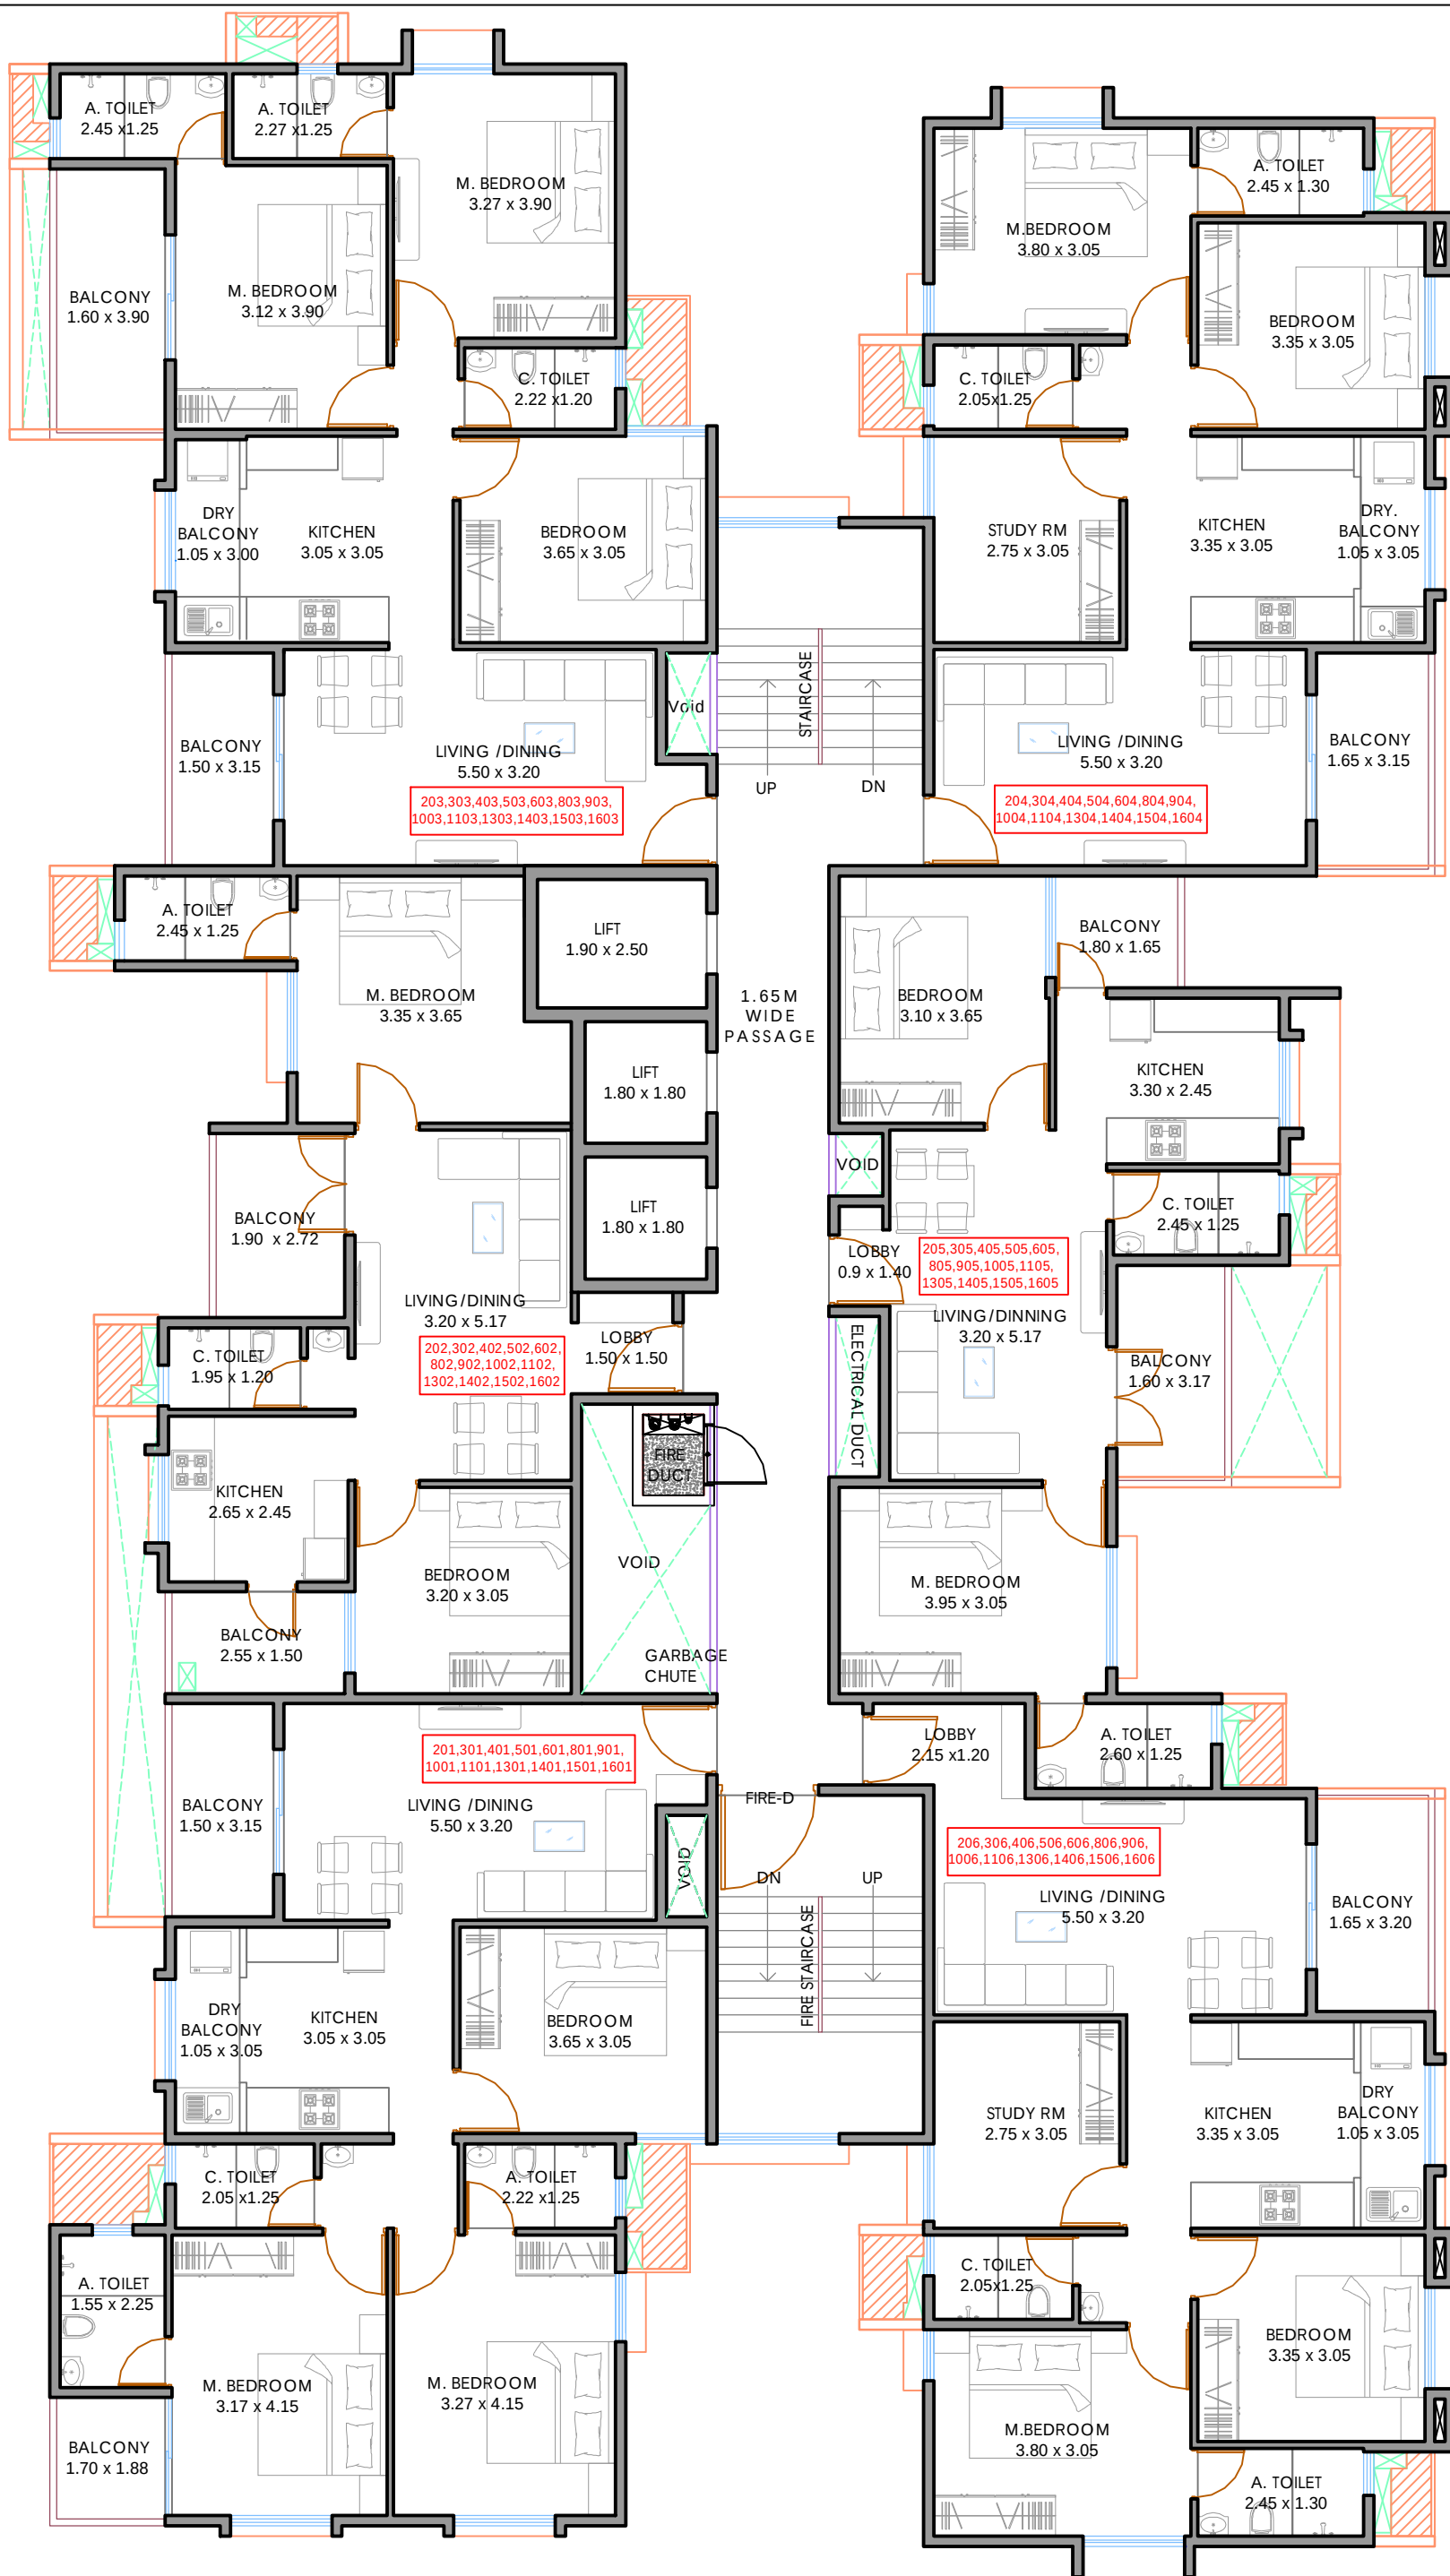


CLIENT / COMPANY NAME
Proposed Commercial/Residential
building at S.No. 151(P), at Ravet, Pune
For BG SPACES LLP.

DRAWING TITLE
Typical Floor Plan
(Wing-D)

DRAWN BY
SHUBHAM
PROJ. NO.
00

SCALE
N.T.S.
DRAWING NO.
03

DATE
13/03/2026
REVISION
00

kalparachana
ARCHITECT, INTERIOR & ENVIRONMENTAL CONSULTANT
'KEDAR APPT.',284/1A/1, SUDARSHAN NAGAR, CHINCHWAD, PUNE-33.
CONTACT NO. : 09422045344, E-mail : staff.kalparachana@gmail.com