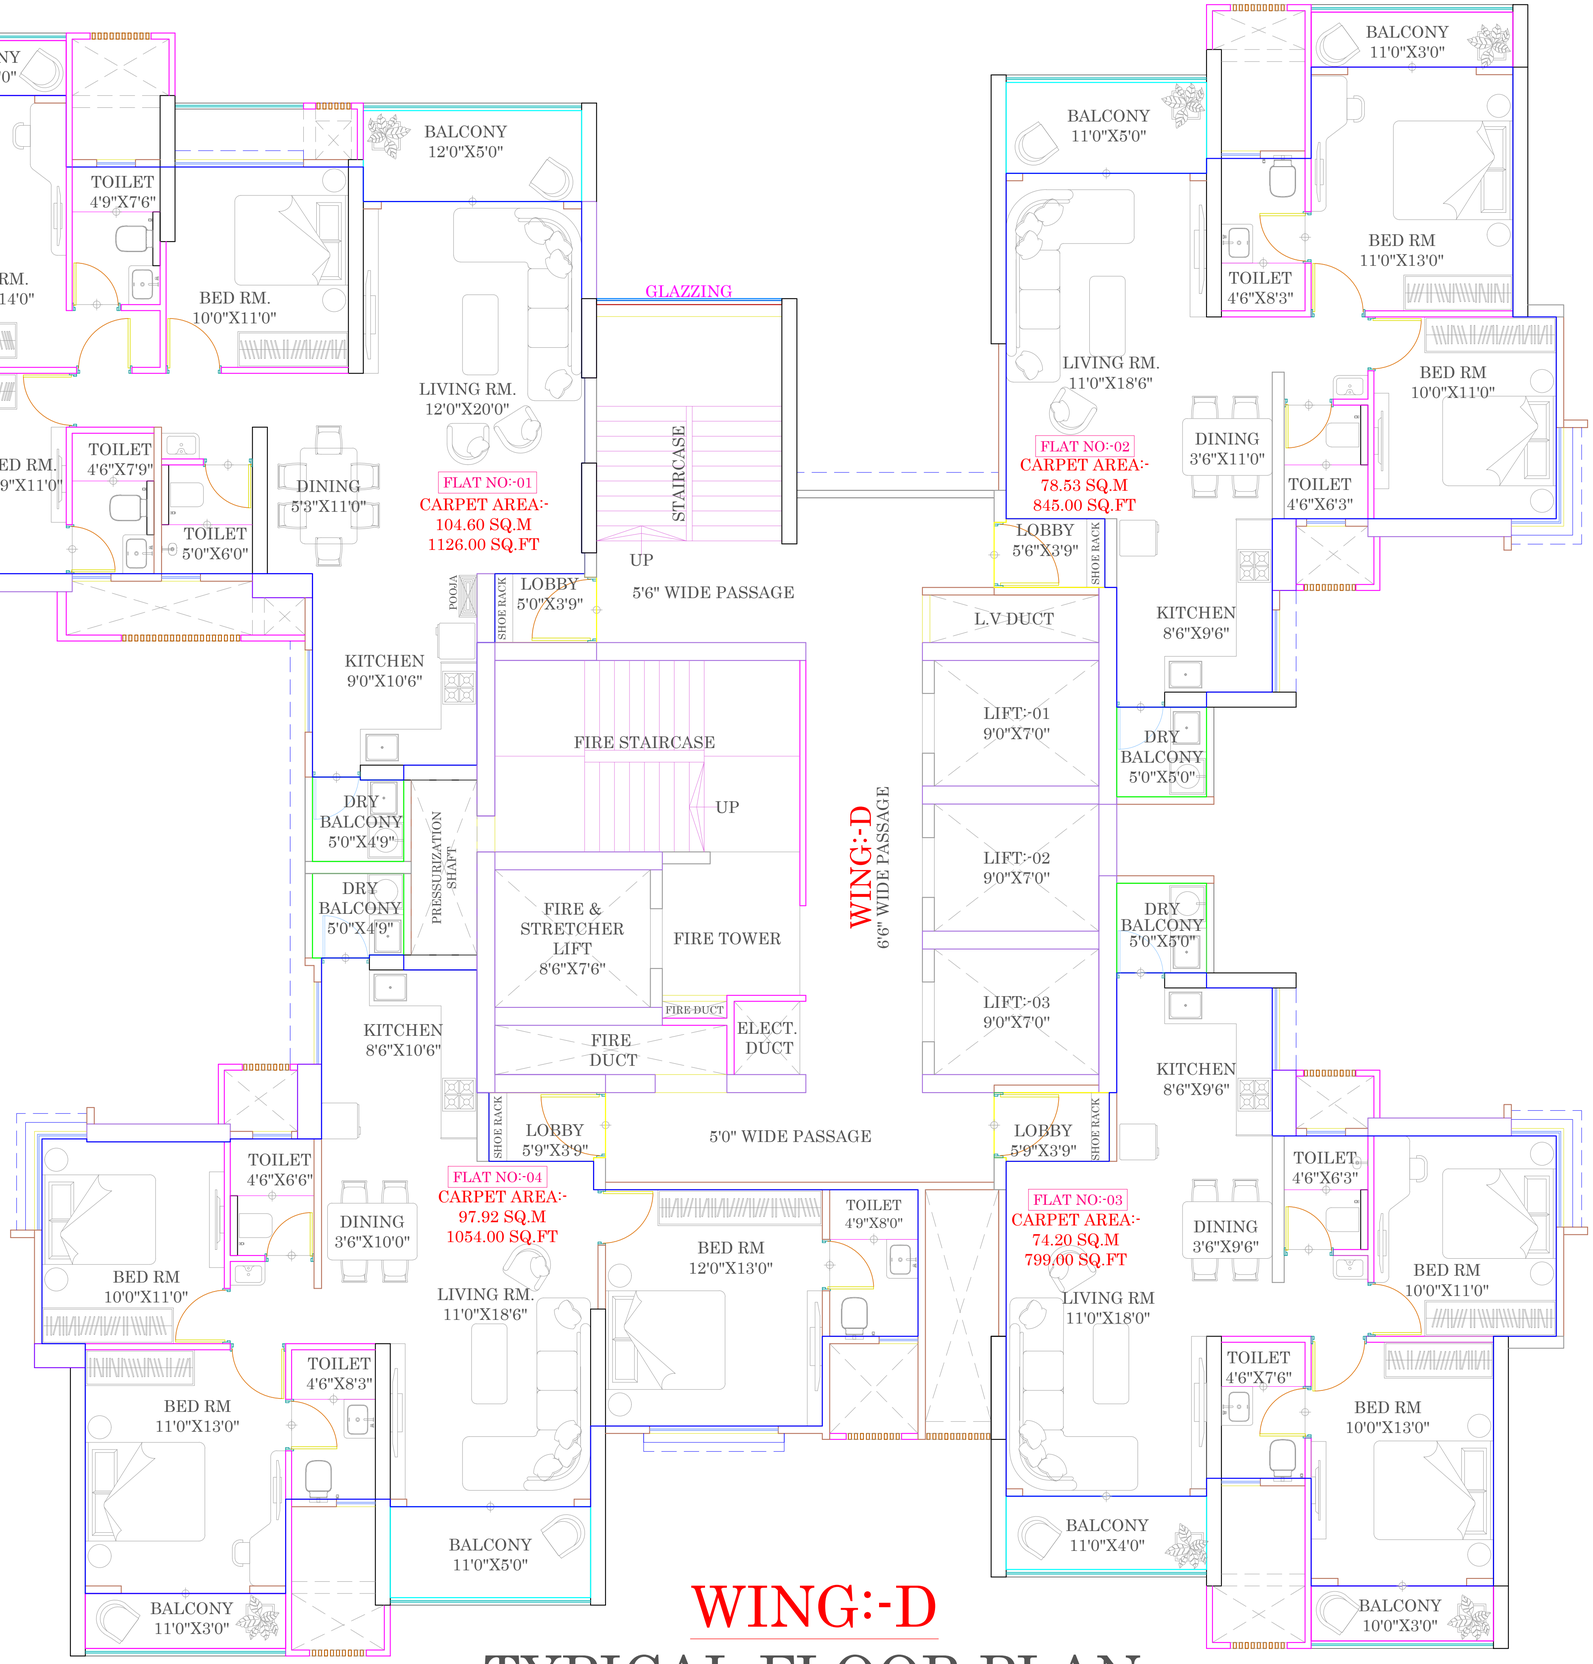

WING:-D

TYPICAL FLOOR PLAN

ARCHITECT

LDG
LANDMARK DESIGN GROUP

PLOT NO 32, SECTOR NO 29, ISKCON TEMPLE ROAD
NEAR PCMC WATER TANK, RAVET, PRADHIKARAN, PUNE
E-MAIL-landmarkdg@gmail.com PH NO 9763033222
www.landmarkdesigngroup.in

GENERAL NOTES:

THIS DRAWING IS SOLE PROPERTY OF LANDMARK DESIGN GROUP AND IS NOT TO BE COPIED OR USED WITHOUT PRIOR PERMISSION.

ALL DIMENSIONS SHALL BE CO-RELATED WITH STRUCTURAL AND SERVICE DRAWINGS AND ANY AMBIGUITY SHALL BE IMMEDIATELLY BROUGHT TO THE NOTICE OF THE ARCHITECTS BEFORE THE COMMENCEMENT OF WORK

ALL DIMENSIONS IN THE DRAWING ARE TO BE READ AND NOT TO BE MEASURED.

THIS DRAWING SHALL SUPERSEDE ITS PREVIOUS REVISIONS.

ALL DIMENSIONS ARE IN MILLIMETERS UNLESS SPECIFIED OTHERWISE.

SPECIFIC NOTES

ALL LEVELS IN THIS DRAWING ARE UNFINISHED FLOOR LEVELS.

ALL DIMENSIONS IN THIS DRAWING ARE FROM UNFINISHED SURFACES.

PROJECT :
PROPOSED
PRESIDENTIAL & COMMERCIAL
BUILDING
AT-PUNAWALE

OWNER : MR. RAJ VARMA

NOTES

DRAWING RELEASED

☐ FOR DISCUSSION	☑ FOR PRELIMINARY
☐ FOR TENDER	☐ FOR EXECUTION

REVISION	REVISION DATE	DISCRIPTION

WING:-D
TYPICAL FLOOR PLAN

DATE :	17.09-2025	JOB. NO.	
REV DATE:		REV NO:	
DRAWN BY :	PRASHANT	CHECKED :	TUSHAR
		SCALE :	N.T.S.

SEAL & SIGN