



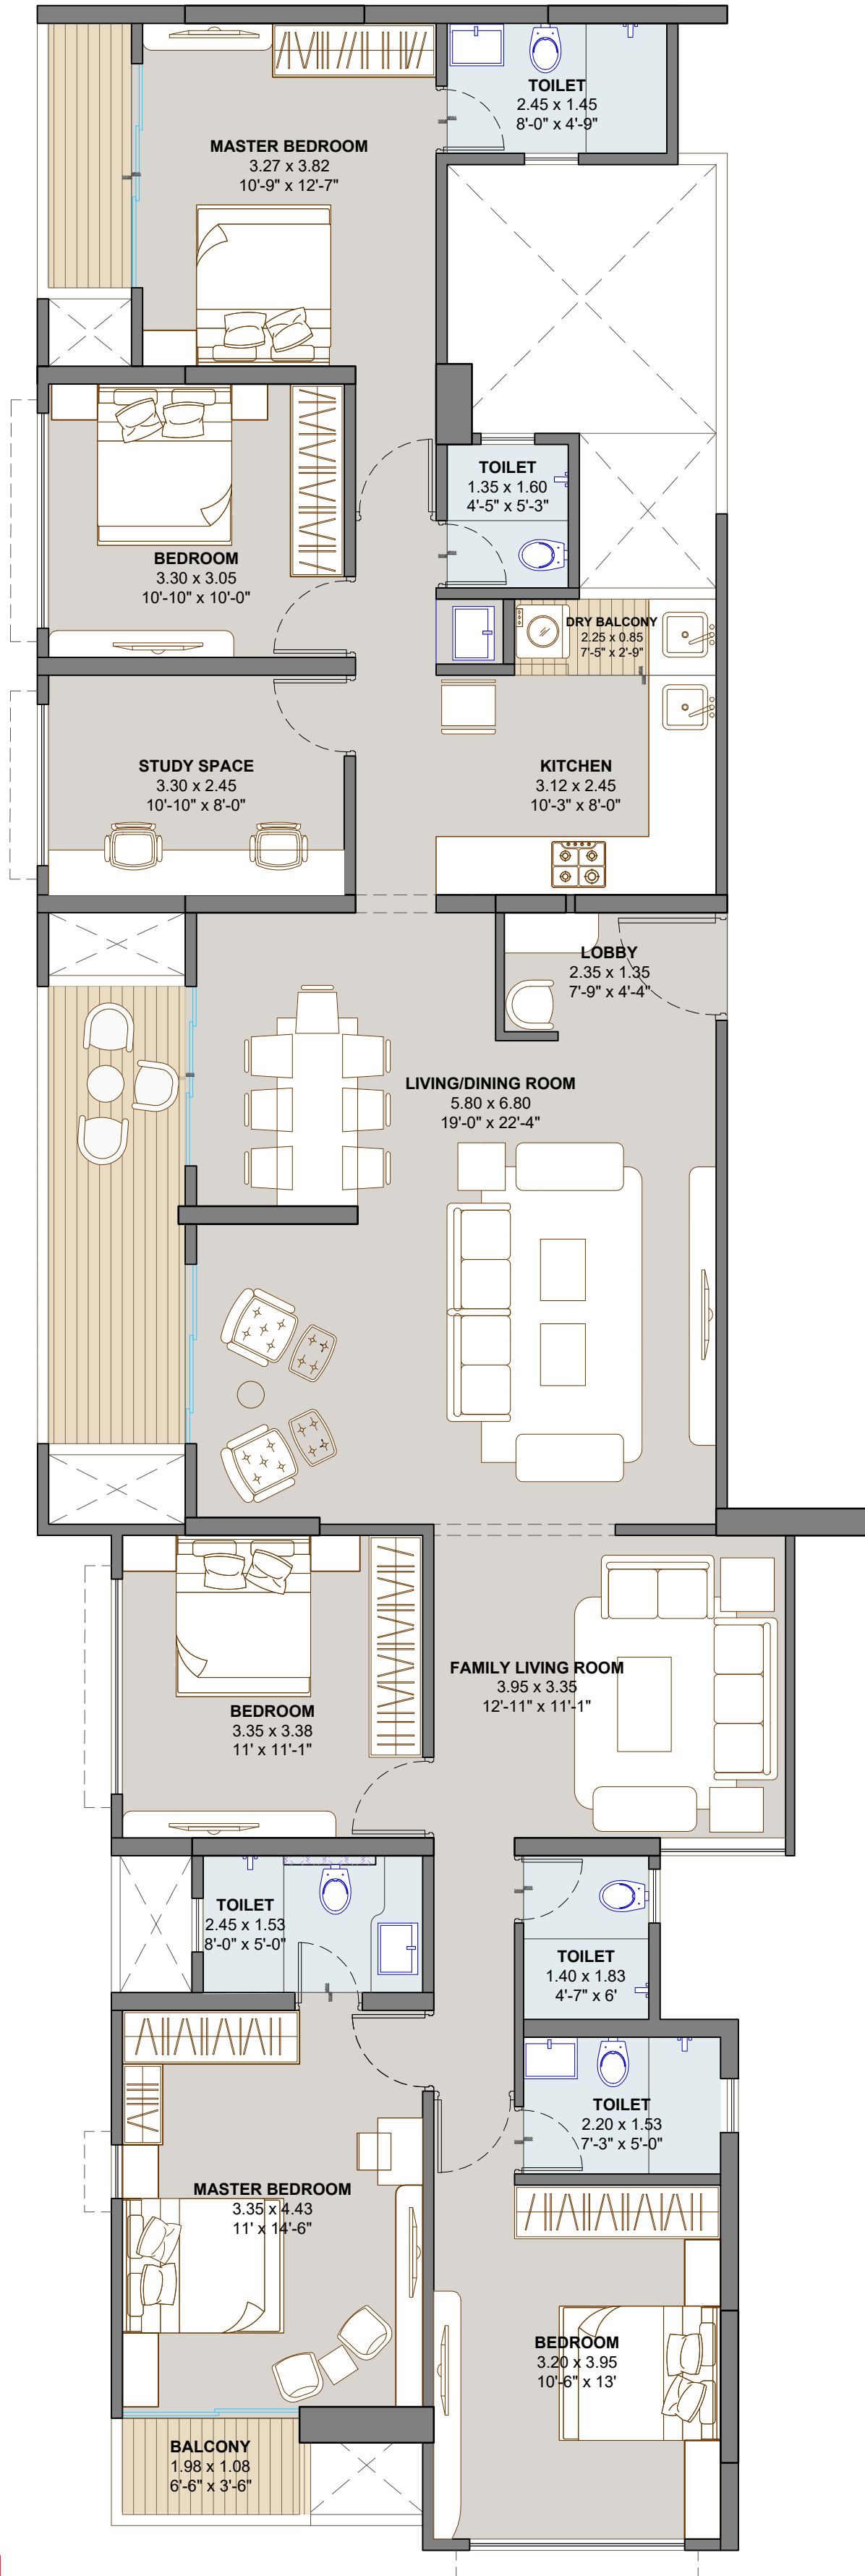

AREA-1,896 SQFT

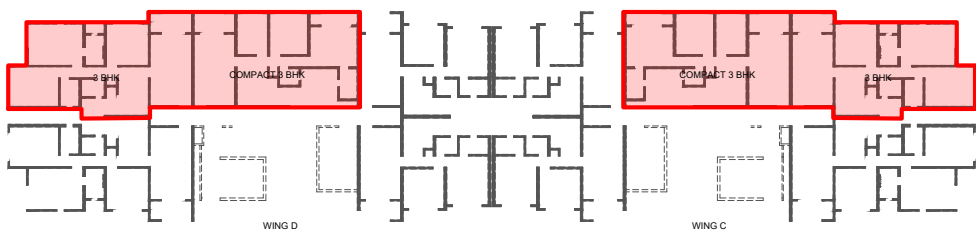

KEYPLAN



© VK:a architecture

Client Company & Name  
**Krisala Developers**

Proposed Residential project at S.No 167p, Tathawade, Pune

Drawing Title  
**COMBINE FLAT  
WING C&d OP-1**

Drawn By  
**ABHISHEK**  
Job no.  
**2900**

Scale @ A3 Paper  
**NTS**  
Drawing no  
**--**

16/06/2025  
Revision  
**--**

